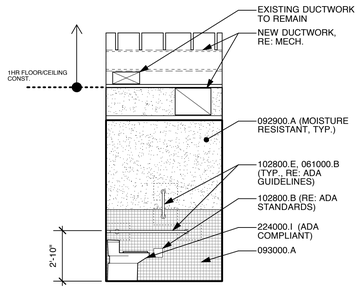

LOOKING NORTH

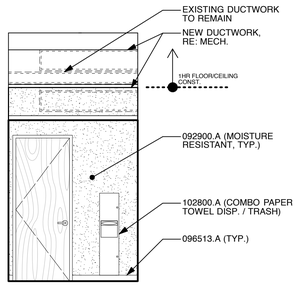

LOOKING EAST

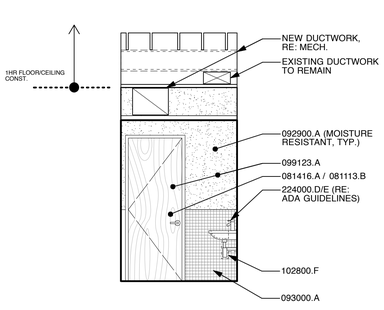

LOOKING SOUTH

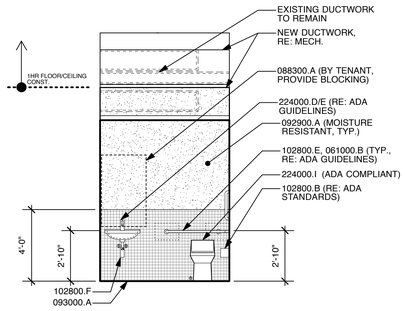

LOOKING WEST

06 INTERIOR ELEVATION
RE: 01/A405

0' 1' 2' 4' 8'

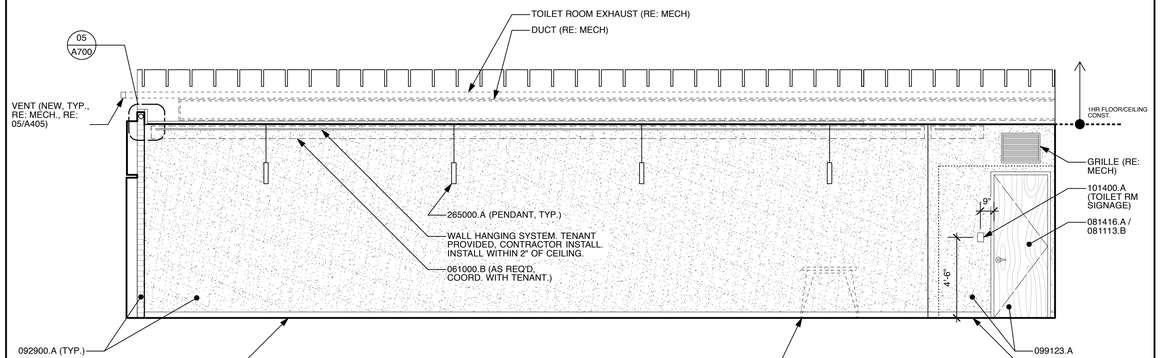

03 INTERIOR ELEVATION
RE: 01/A405

0' 1' 2' 4' 8'

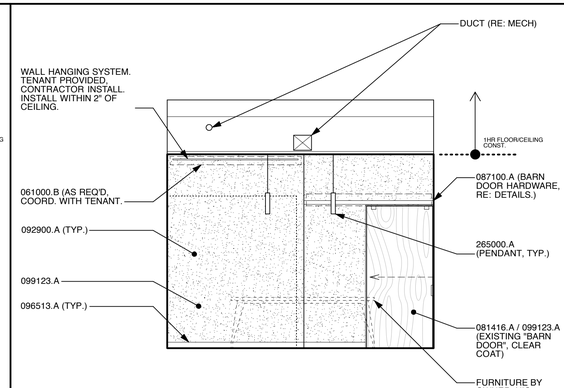

04 INTERIOR ELEVATION
RE: 01/A405

0' 1' 2' 4' 8'

07 NOT USED

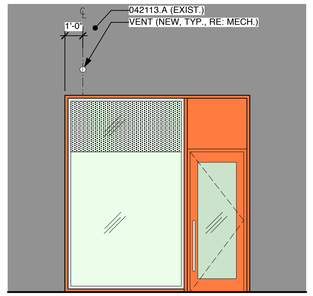

NOTE: ALL EXIST. UNLESS NOTED OTHERWISE.

05 PARTIAL EXT. ELEVATION
RE: MECHANICAL

0' 1' 2' 4' 8'

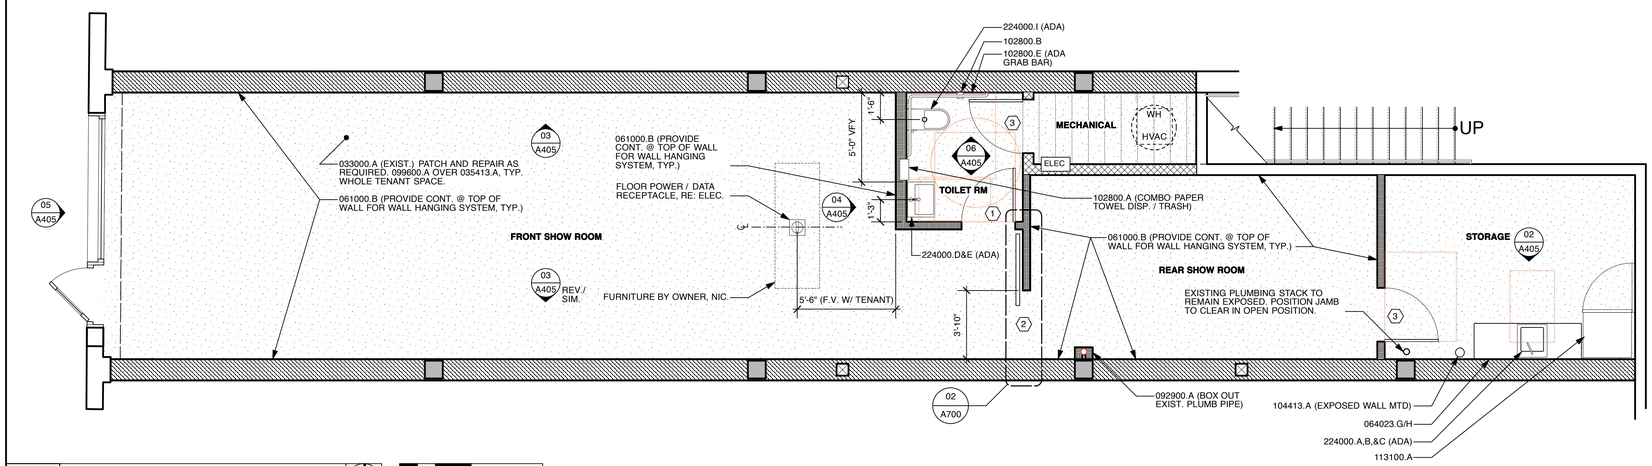

01 ENLARGED FLOOR PLAN
RE: 01/A100, 01/A101

0' 1' 2' 4' 8'

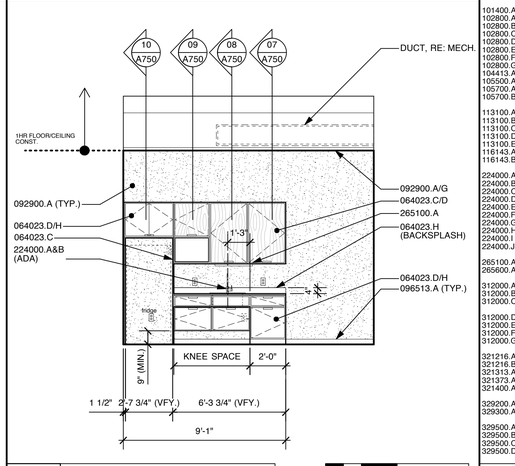

02 INTERIOR ELEVATION
RE: 01/A405

0' 1' 2' 4' 8'

KEYNOTES

032500.A BENTONITE WATER PROOFING

033000.A CAST-IN-PLACE CONC. (RE: STRUCT.)
033000.B STEEL REINFORCING (RE: STRUCT.)
033000.C PLASTIC VAPOR RETARDER
033000.D EXP. / ISOL. JOINT FILLER STRIP
035413.A GYPSUM CEMENT UNDERLAYMENT

042113.A BRICK
042113.B MORTAR
042113.C ROUT & RE-POINT MORTAR JOINTS

051200.A STEEL COLUMN (RE: STRUCTURAL)
051200.B STEEL BEAM (RE: STRUCTURAL)
051200.C STEEL PLATE (RE: STRUCTURAL)
051200.D FASTENER (RE: STRUCTURAL)
055133.A METAL LADDER
055213.A STEEL TUBE
055213.B STEEL FLAT BAR
055213.C STEEL ANGLE
055213.D FASTENER
055213.E STEEL PLATE
055300.A METAL BAR GRATING
055300.B METAL GRATING SUPPORT
055300.C FASTENER

061000.A DIMENSIONAL LUMBER (RE: STRUCT.)
061000.B WOOD BLOCKING
061000.C WOOD SHIM
061000.D LAM. VENEER LUMBER (RE: STRUCT.)
061000.E WOOD I-JOISTS (RE: STRUCT.)
061000.F SILL SEALER GASKET
061000.G FRAMING ANCHOR (RE: STRUCT.)
061000.H JOIST HANGER (RE: STRUCT.)
061600.A EXT. WALL SHEATHING
061600.B EXT. ROOF SHEATHING
061600.C EXT. GLASS-MAT GYPSUM SHEATHING
061600.D INTERIOR SUBFLOORING
062013.A EXT. WOOD SLAT / SIDING
062013.B EXT. WOOD SLEEPER
062013.C EXT. WOOD LUMBER
062013.D EXT. WOOD TRIM
062013.E EXT. WOOD FASTENER
064023.A INT. WOOD STANDING / RUNNING TRIM
064023.B INT. WOOD RISERS / TREADS
064023.C WOOD CABINET
064023.D DOOR / DRAWER FRONT
064023.E ADJUSTABLE SHELF
064023.F MELIAMINE DRAWER BOX
064023.G WOOD COUNTERTOP
064023.H PLASTIC LAMINATE
064023.I MDF WALL PANEL

072100.A GLASS-FIBER BATT INSULATION
072713.A SELF-ADHERING SHEET BARRIER
072713.B AUXILIARY MATERIALS
074600.A FIBER CEMENT BOARD
075423.A TPO MEMBRANE
075423.B TERMINATION BAR
075423.C COVER BOARD
075423.D TAPERED INSULATION
075423.E RIGID INSULATION
075423.F AGGREGATE BALLAST
075423.G SLIP SHEET
076200.A ROOF DRAINAGE HANGING GUTTER
076200.B ROOF DRAINAGE DOWNSPOUT
076200.C LOW-SLOPE ROOF EDGE FLASHING
076200.D LOW-SLOPE ROOF COPING FLASHING
076200.E LOW-SLOPE ROOF BASE / COUNTER FLASHING
076200.F THROUGH-WALL FLASHING
076200.G WALL OPENING FLASHING
076200.H FASTENER
078413.A THROUGH PENETRATION FIRESTOPPING
078446.A FIRE RESISTIVE JOINT SYSTEM
079200.A JOINT SEALANT BACKING
079200.B EXTERIOR JOINT SEALANT
079200.C INTERIOR JOINT SEALANT
079200.D ACOUSTICAL JOINT SEALANT

081113.A HOLLOW METAL DOOR
081113.B HOLLOW METAL FRAME
081416.A WOOD DOOR
081416.B WOOD DOOR FRAME
084113.A ALUM. STOREFRONT FRAMING
084113.B ALUM. STOREFRONT ENTRANCE DOOR
084113.C ALUM. STOREFRONT GLAZING
084113.D ALUM. CLADDING
085113.A ALUM. WINDOW FIXED
085113.B ALUM. WINDOW OPERABLE
085113.C ALUM. SLIDING DOOR
087100.A DOOR HARDWARE
088300.A MIRROR
088400.A ACRYLIC GLAZING PANEL
088400.B POLYCARBONATE GLAZING PANEL
088400.C INTERIOR TRIM ACCESSORY
088400.D EXTERIOR TRIM ACCESSORY
088400.E FASTENER

092116.A C-H METAL STUD
092116.B METAL J-RUNNER
092900.A INTERIOR GYPSUM BOARD
092900.B EXTERIOR GYPSUM BOARD
092900.C TILE BACKER BOARD
092900.D INTERIOR TRIM ACCESSORY
092900.E EXTERIOR TRIM ACCESSORY
092900.F RESILIENT CHANNEL
092000.G SUSPENDED CEILING SYSTEM
092900.H METAL STUD / TRACK
093000.A CERAMIC TILE
093000.B WATERPROOF MEMBRANE
093000.C METAL EDGE STRIP
093000.D ELASTOMERIC SEALANT
096400.A WOOD FLOORING
096400.B ASPHALT SATURATED FELT
096513.A RESILIENT BASE
096813.A TILE CARPETING
099113.A EXTERIOR PAINT
099123.A INTERIOR PAINT
099300.A STAIN / TRANSPARENT FINISH
099600.A EPOXY FLOOR COATING

101400.A DIMENSIONAL CHARACTERS
102800.A TOWEL BAR
102800.B TOILET PAPER HOLDER
102800.C TOWEL HOOK
102800.D SHOWER CURTAIN ROD
102800.E GRAB BARS
102800.F UNDERLAVATORY GUARD
102800.G ACCESSIBLE SHOWER BENCH
104413.A FIRE EXTINGUISHER & CABINET
105500.A USPS MAIL CLUSTER BOX UNIT
105700.A WIRE FRAME CLOSET POLE & SHELF
105700.B CLOSET CURTAIN TRACK

113100.A REFRIGERATOR / FREEZER UNIT
113100.B ELECTRIC COOKTOP / OVEN UNIT
113100.C MICROWAVE
113100.D DISHWASHER
113100.E STACKING WASHER / DRYER UNIT
116143.A CURTAIN
116143.B RIGGING

224000.A KITCHEN FAUCET
224000.B KITCHEN SINK
224000.C KTICHEN GARBAGE DISPOSAL
224000.D VANITY FAUCET
224000.E VANITY SINK
224000.F SHOWER HEAD
224000.G SHOWER VOLUME CONTROL
224000.H SHOWER PAN
224000.I TOILET
224000.J SHOWER

265100.A INTERIOR LIGHT FIXTURE
265600.A EXTERIOR LIGHT FIXTURE

312000.A UNDISTRUBED SOIL (RE:CIVIL)
312000.B GRANULAR FILL (RE:CIVIL)
312000.C PAVEMENT SUB BASE, COURSE (RE:CIVIL)
312000.D BACKFILL (RE:CIVIL)
312000.E FILTER FABRIC (RE:CIVIL)
312000.F COMPACTED BACKFILL (RE:CIVIL)
312000.G FINISH GRADE (RE:CIVIL)

321216.A ASPHALT PAVING (RE:CIVIL)
321216.B PAVEMENT MARKING PAINT (RE:CIVIL)
321313.A CONCRETE PAVING (RE:CIVIL)
321373.A CONC. PAVING JT. SEALANT (RE:CIVIL)
321400.A UNIT PAVING (RE:CIVIL)

329200.A NATIVE GRASSES (RE: LANDSCAPE)
329300.A TREE (RE: LANDSCAPE)

329500.A TRAY VEGETATED ROOF
329500.B METAL EDGING
329500.C WALKWAY PAVER
329500.D PAVER PEDASTLE

GENERAL CONTRACTOR:

TO BE DETERMINED

ARCHITECTS' CONSULTANTS:

CODE CONSULTANT:
CODE CONSULTING SERVICES
103 WISTERIA
SMITHVILLE, MO 64089
TEL: 816-985-9669
FAX: 816-532-1558

M/E/P:
PEARSON KENT MCKINLEY RAAF ENGINEERS LLC
521 WALNUT STREET
KANSAS CITY, MISSOURI 64106
TEL: 816-268-0934
FAX: 816-268-0936

ISSUE PACKAGE:	DATE:
50% CONSTRUCTION DOCUMENTS	10.18.13
100% CONSTRUCTION DOCUMENTS / PERMIT SET	11.01.13
PERMIT RESUBMITTAL	03.14.14

DOUGLAS W. STOCKMAN LICENSED 6068 KANSAS ARCHITECT

ENLARGED PLAN AND ELEVATIONS

FINN'S BUILDING - HUE STUDIO
430 Commerce Street, Wichita, Kansas 67202

PROJECT #1326
DRAWN BY: SSA
CHECKED BY: SSA/DWS

el dorado inc
510 avenida cesar e chavez kansas city missouri 64108 p 816 474 3838 f 816 474 0836 www.eldoradoarchitects.com

A405